Typical Details - Blocks A & B
D1.06 to D1.08

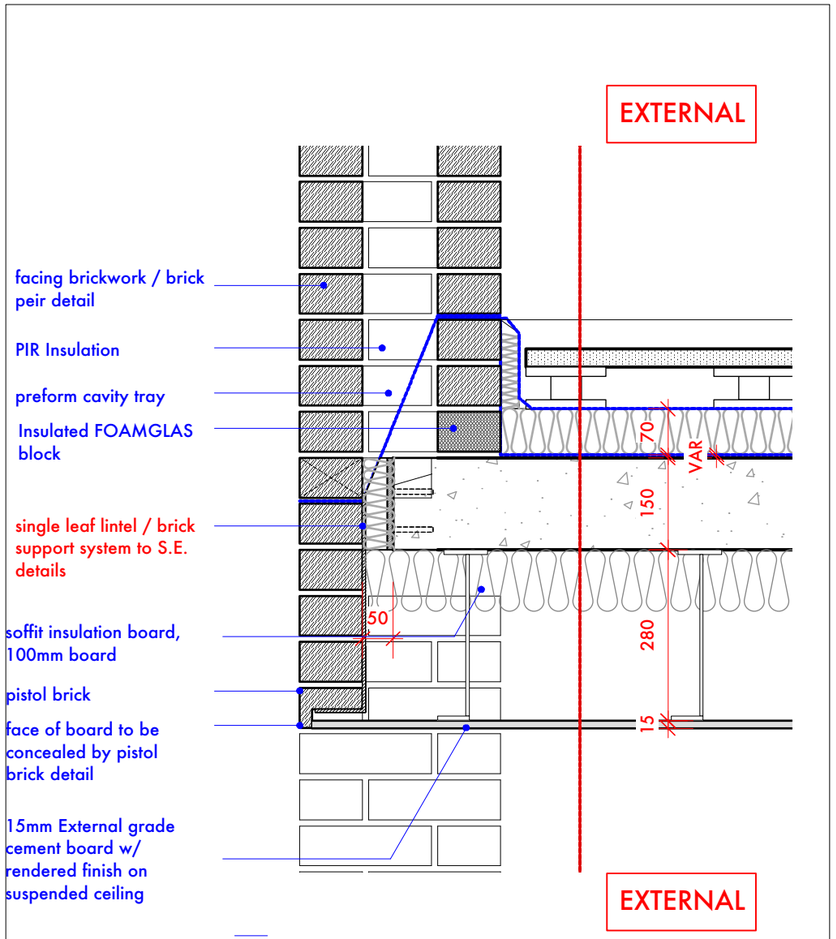


DETAILED 1-06
SCALE 1:10 @ A3

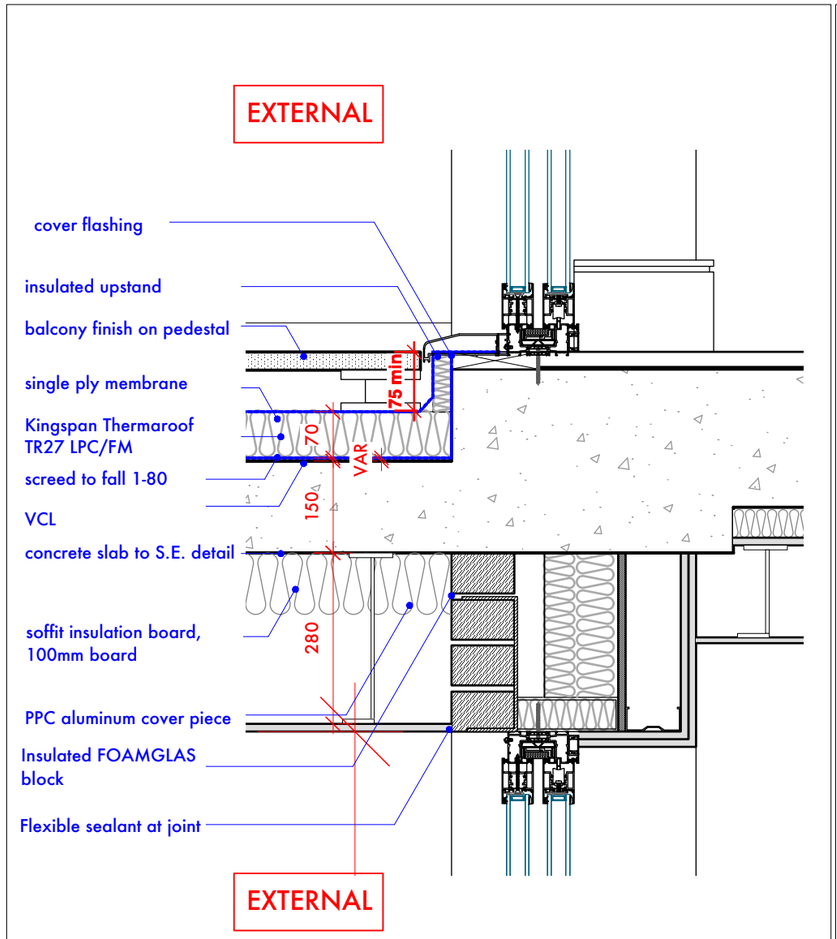


DETAIL 1-07
SCALE 1:10 @ A3

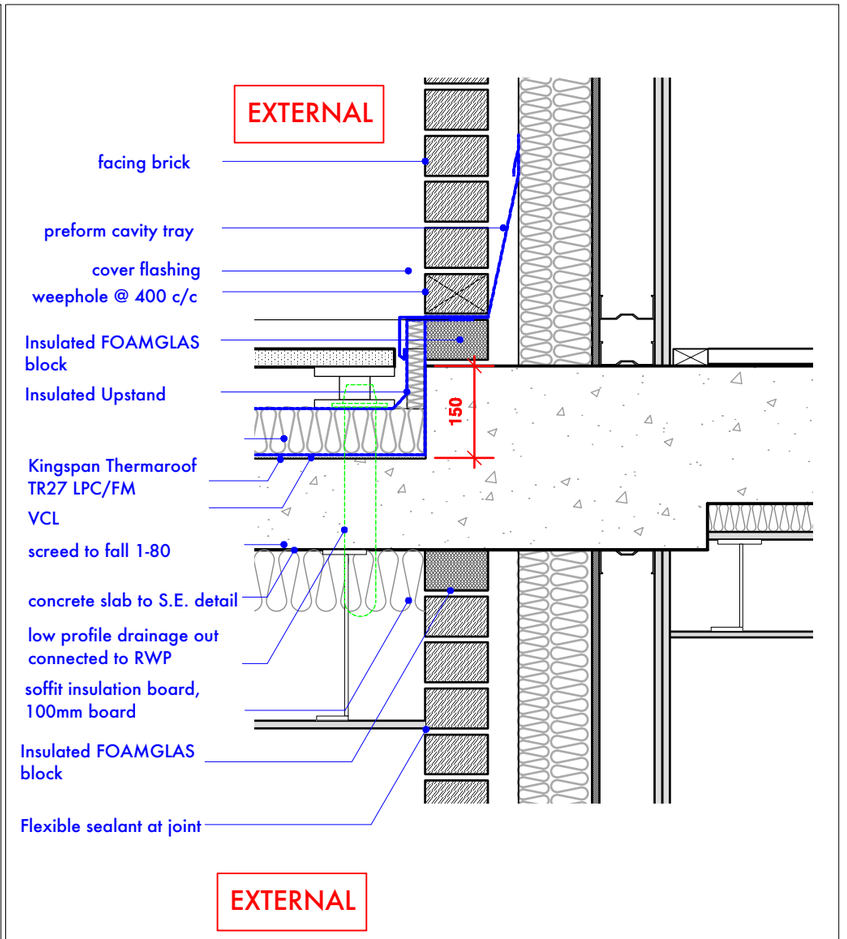


DETAIL 1-08
SCALE 1:10 @ A3

TYPICAL BALCONY DETAILS
FIRST FLOOR UPWARDS
SLAB DROPPED 150MM FROM SSL

DETAILS APPLIES TO BALCONY WHICH ARE OVER EXTERNAL SPACES

DO NOT SCALE THIS DRAWING
WRITTEN DIMENSIONS ONLY TO BE USED
ALL DIMENSIONS ARE IN MILLIMETRES
ALL DIMENSIONS TO BE VERIFIED ON SITE
ANY INCONSISTENCIES TO BE REPORTED TO THE ARCHITECT IMMEDIATELY

Job No 7235
FOR CONSTRUCTION
108 SHEPHERDS BUSH ROAD
LONDON
W6 7PJ

p-ad
192D Campden Hill Road,
Notting Hill Gate, London, W8 7TH
t: 0208-4590172
e: hello@pelicanad.co.uk

p-ad

title: Block A&B - D1.06 to D1.08
drawn by: MM
scale: 1 : 10 @ A3
number: 7235 /A&B/E/09
rev